

10000 Pioneer Blvd
Santa Fe Springs, CA

OVERALL FLOOR PLAN
104,667 SF

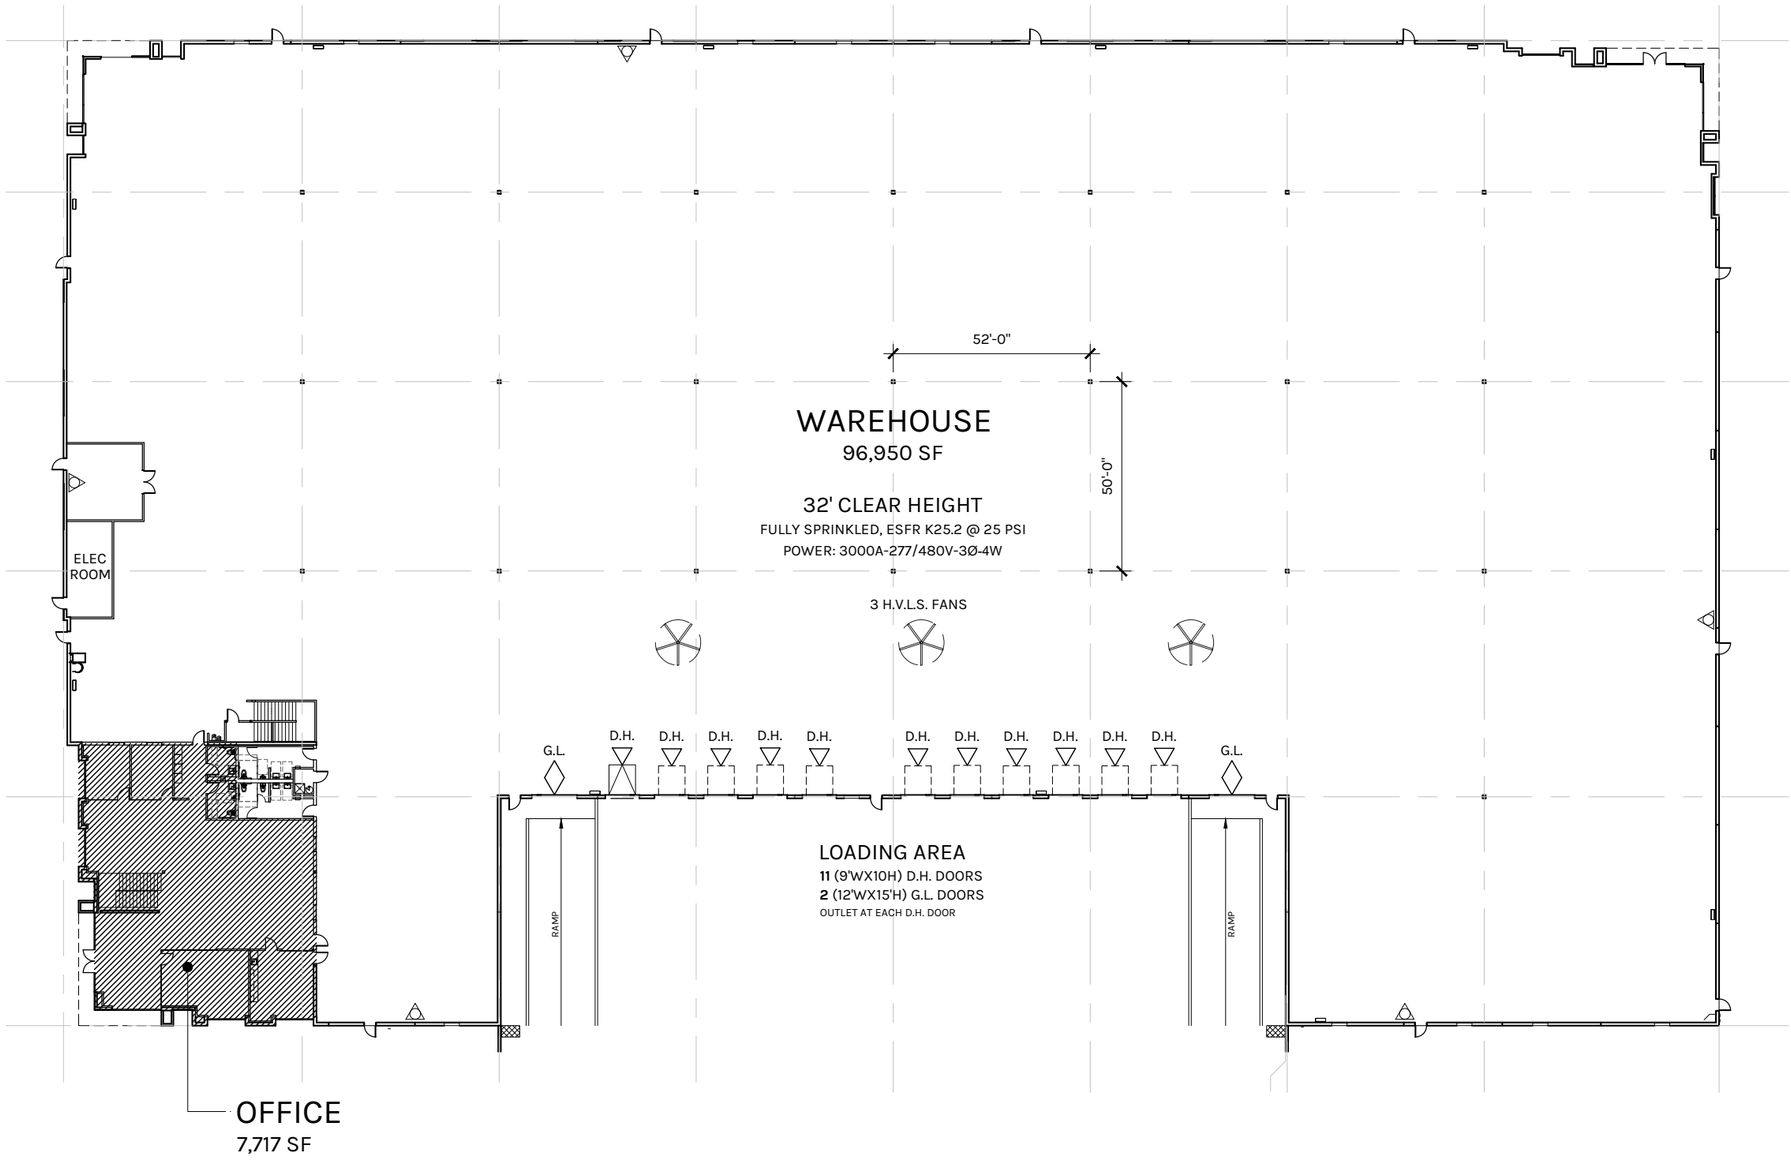

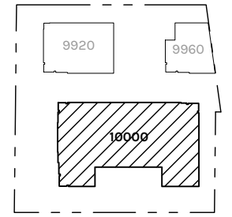

WAREHOUSE: 96,950 SF
OFFICE: 7,717 SF
TOTAL: 104,667 SF

N

SCALE: 1" = 40'-0"


Rexford Industrial

PLAN LAYOUT SUBJECT TO FIELD CONDITIONS AND MAY DIFFER FROM PLAN AS SHOWN. ALL INFORMATION PRESENTED ON THIS DRAWING IS PRESUMED TO BE ACCURATE, HOWEVER TENANT SHOULD VERIFY PERTINENT INFORMATION PRIOR TO COMMITTING TO A LEASE ANY FURNITURE OR APPLIANCES SHOWN ON PLAN ARE FOR CONCEPT ONLY AND WILL BE TENANT PROVIDED.


10000 Pioneer Blvd
Santa Fe Springs, CA

OFFICE PLAN
7,717 SF

GROUND FLOOR AREA: 3,985 SF
MEZZANINE AREA: 3,732 SF
TOTAL: 7,717 SF

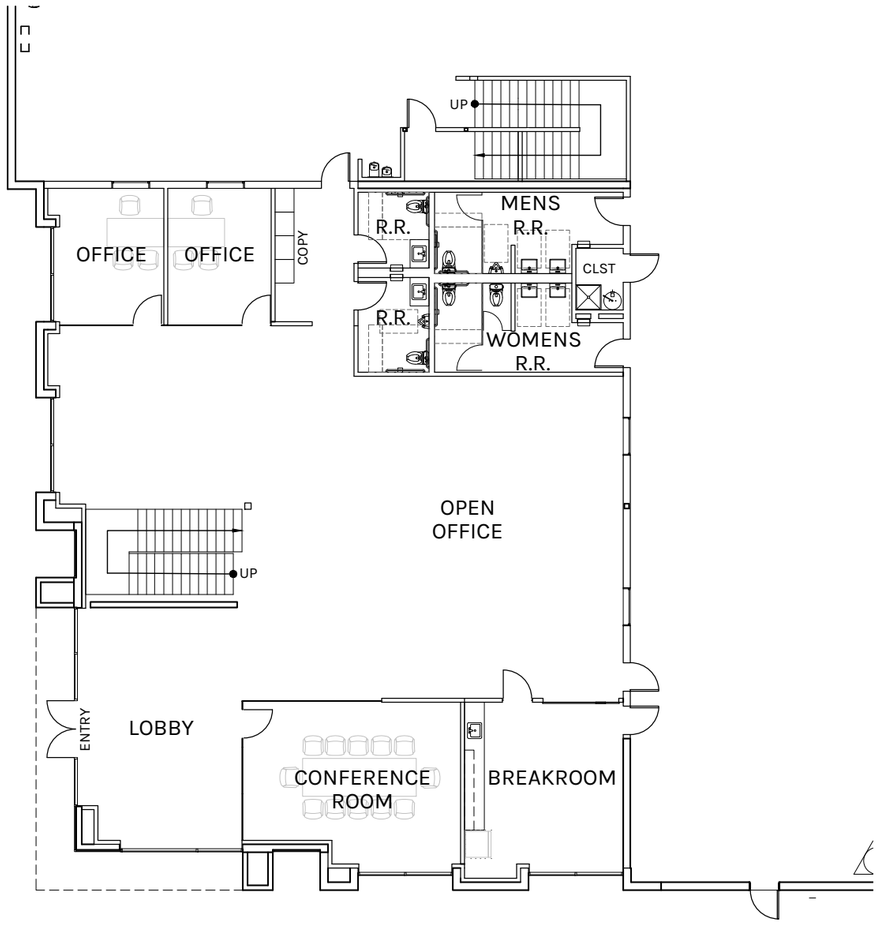

GROUND FLOOR OFFICE PLAN
3,985 SF

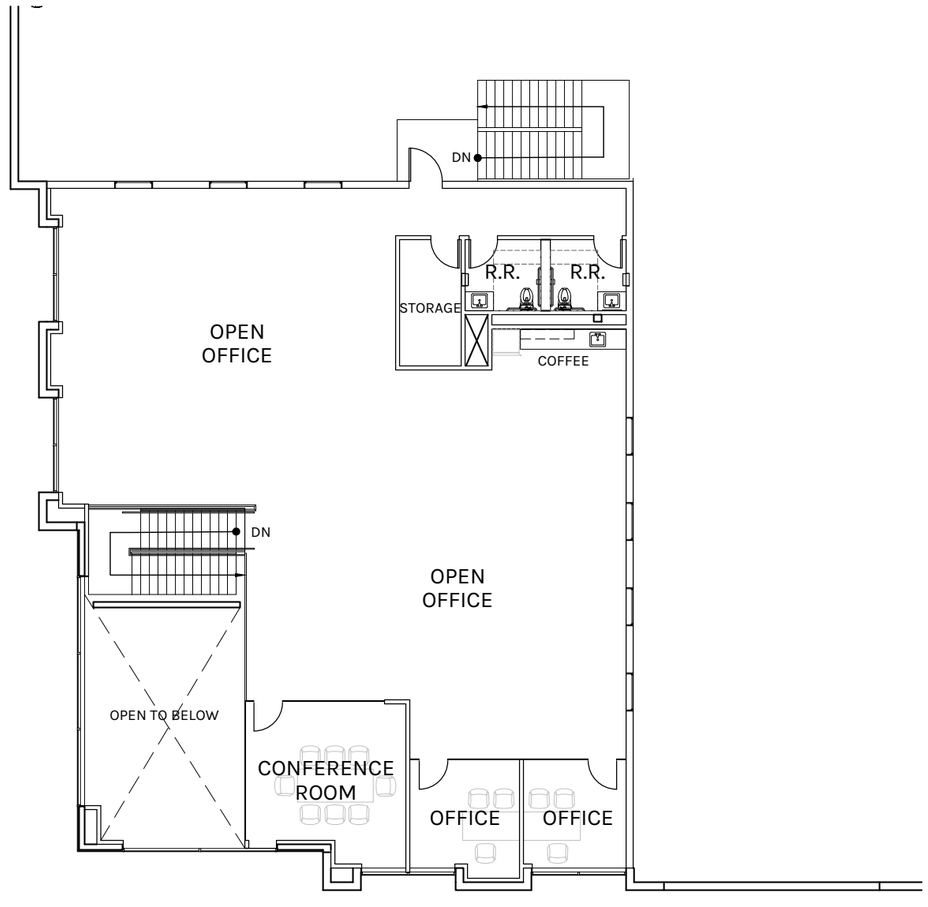

MEZZANINE OFFICE PLAN
3,732 SF

N

SCALE: 3/32" = 1'-0"

Rexford Industrial

PLAN LAYOUT SUBJECT TO FIELD CONDITIONS AND MAY DIFFER FROM PLAN AS SHOWN. ALL INFORMATION PRESENTED ON THIS DRAWING IS PRESUMED TO BE ACCURATE, HOWEVER TENANT SHOULD VERIFY PERTINENT INFORMATION PRIOR TO COMMITTING TO A LEASE ANY FURNITURE OR APPLIANCES SHOWN ON PLAN ARE FOR CONCEPT ONLY AND WILL BE TENANT PROVIDED.