



21605 Plummer Street Unit 100

Chatsworth

GROUND LEVEL PLAN
31,491 SF

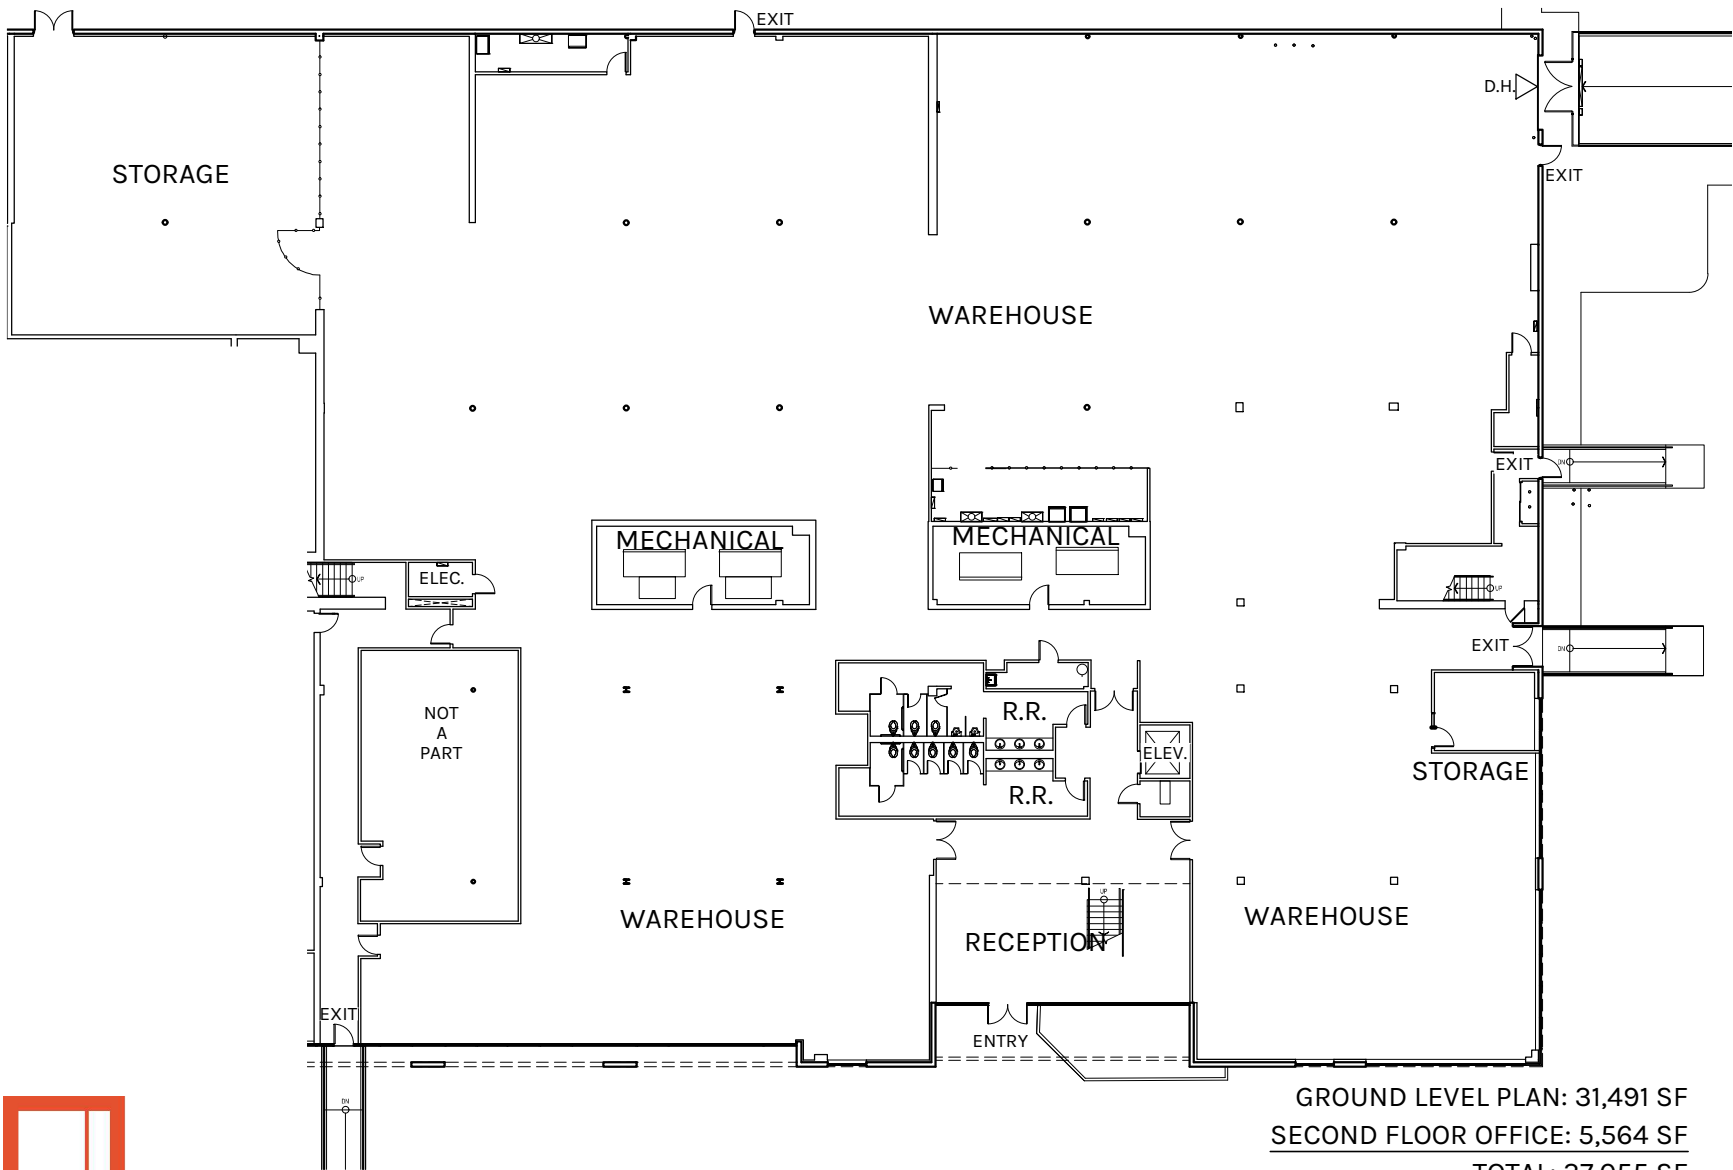

GROUND LEVEL PLAN: 31,491 SF
SECOND FLOOR OFFICE: 5,564 SF
TOTAL: 37,055 SF

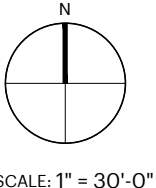


**Rexford
Industrial**


PLAN LAYOUT SUBJECT TO FIELD CONDITIONS AND MAY DIFFER FROM PLAN AS SHOWN. ALL INFORMATION PRESENTED ON THIS DRAWING IS PRESUMED TO BE ACCURATE, HOWEVER TENANT SHOULD VERIFY PERTINENT INFORMATION PRIOR TO COMMITTING TO A LEASE ANY FURNITURE OR APPLIANCES SHOWN ON PLAN ARE FOR CONCEPT ONLY AND WILL BE TENANT PROVIDED.

21605 Plummer Street Unit 100
Chatsworth

FULL SECOND FLOOR PLAN
5,564 SF

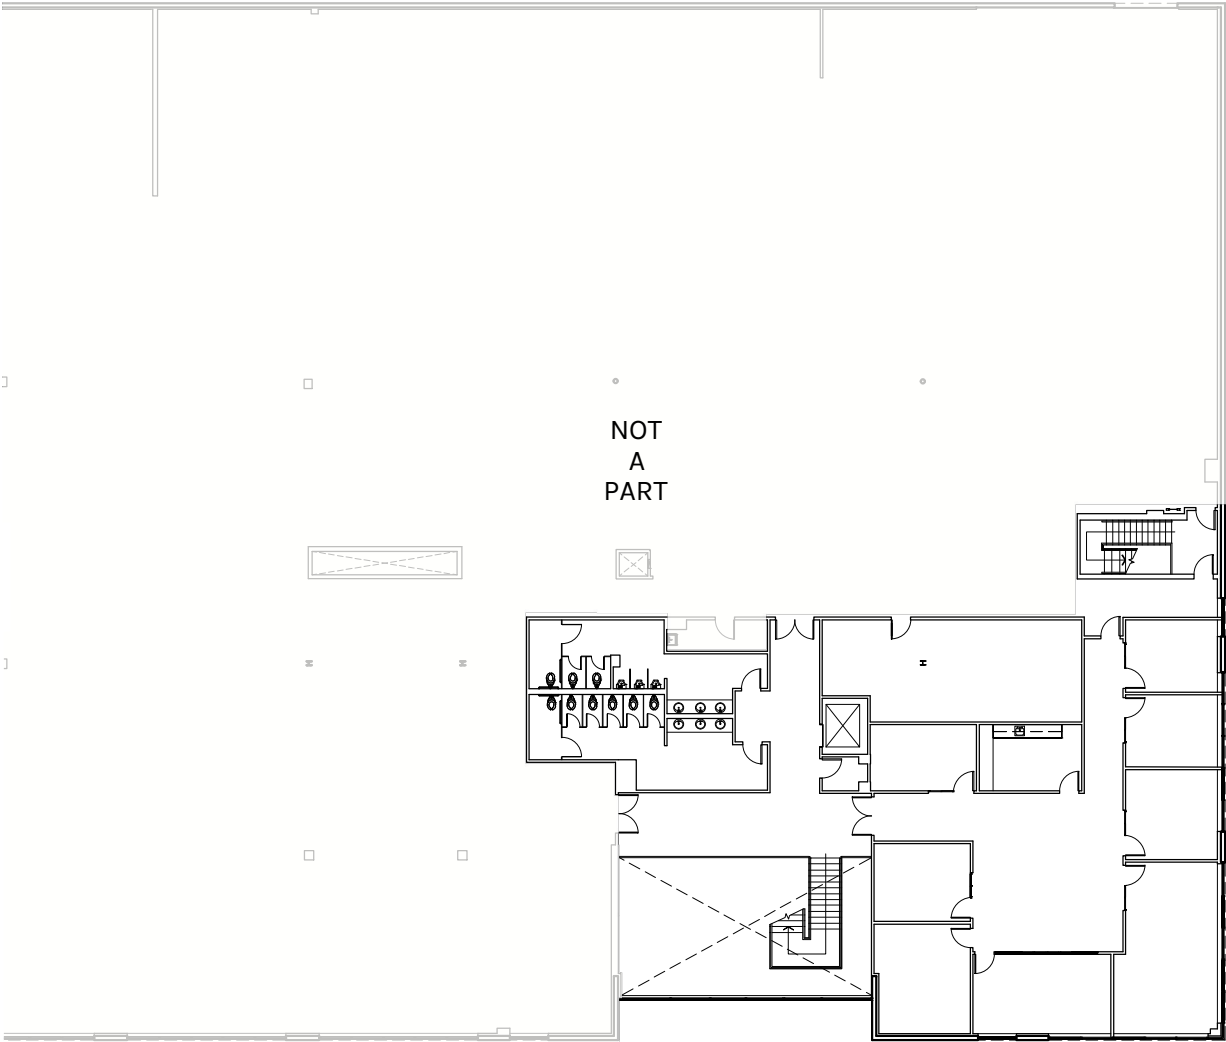

GROUND LEVEL PLAN: 31,491 SF
SECOND FLOOR OFFICE: 5,564 SF
TOTAL: 37,055 SF

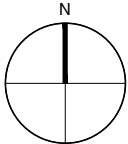


SCALE: 1" = 30'-0"




Rexford
Industrial

PLAN LAYOUT SUBJECT TO FIELD CONDITIONS AND MAY DIFFER FROM PLAN AS SHOWN. ALL INFORMATION PRESENTED ON THIS DRAWING IS PRESUMED TO BE ACCURATE, HOWEVER TENANT SHOULD VERIFY PERTINENT INFORMATION PRIOR TO COMMITTING TO A LEASE ANY FURNITURE OR APPLIANCES SHOWN ON PLAN ARE FOR CONCEPT ONLY AND WILL BE TENANT PROVIDED.

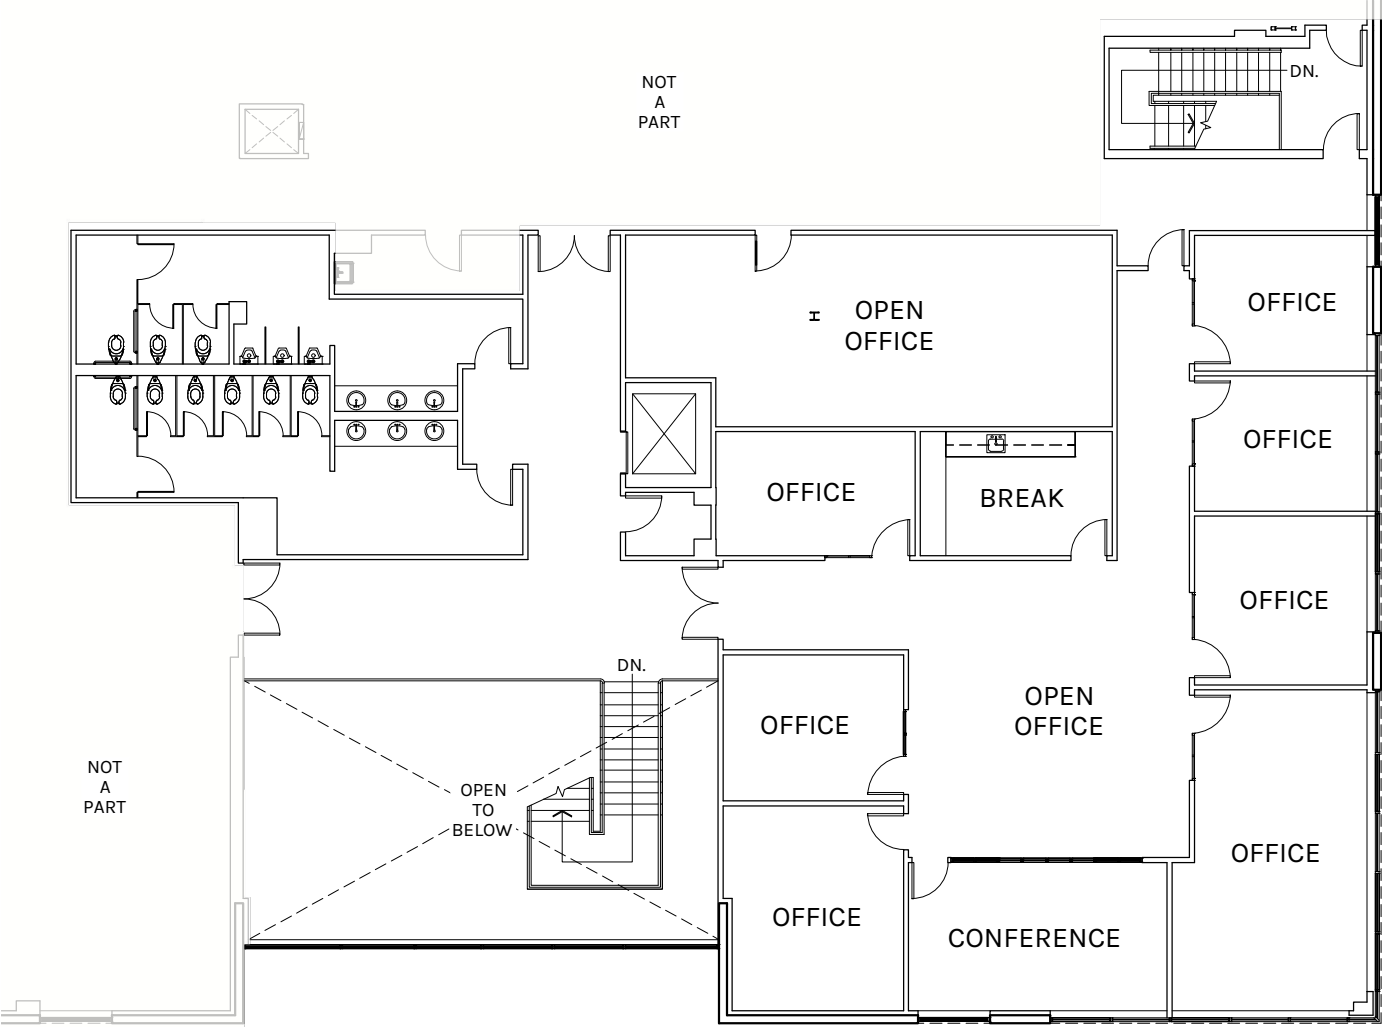

GROUND LEVEL PLAN: 31,491 SF
SECOND FLOOR OFFICE: 5,564 SF
TOTAL: 37,055 SF

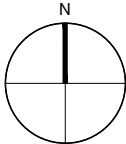

SCALE: 1/16" = 1'-0"



Rexford
Industrial

PLAN LAYOUT SUBJECT TO FIELD CONDITIONS AND MAY DIFFER FROM PLAN AS SHOWN. ALL INFORMATION PRESENTED ON THIS DRAWING IS PRESUMED TO BE ACCURATE, HOWEVER TENANT SHOULD VERIFY PERTINENT INFORMATION PRIOR TO COMMITTING TO A LEASE ANY FURNITURE OR APPLIANCES SHOWN ON PLAN ARE FOR CONCEPT ONLY AND WILL BE TENANT PROVIDED.